NISGA'A LAND TITLE OFFICE

PLAN NLT 16

DEPOSITED IN THE NISGA'A LAND TITLE OFFICE
AT NEW AIYANSH, B.C.
THIS 24 DAY OF October 2002

Diane Craggs
REGISTRAR

PLAN OF SPECIAL SURVEY OF LOTS 3 TO 36 AND LOT 176, PLAN NLT3, LAXGALT'SAP VILLAGE LANDS, DISTRICT LOTS 7051 AND 7291, CASSIAR DISTRICT.

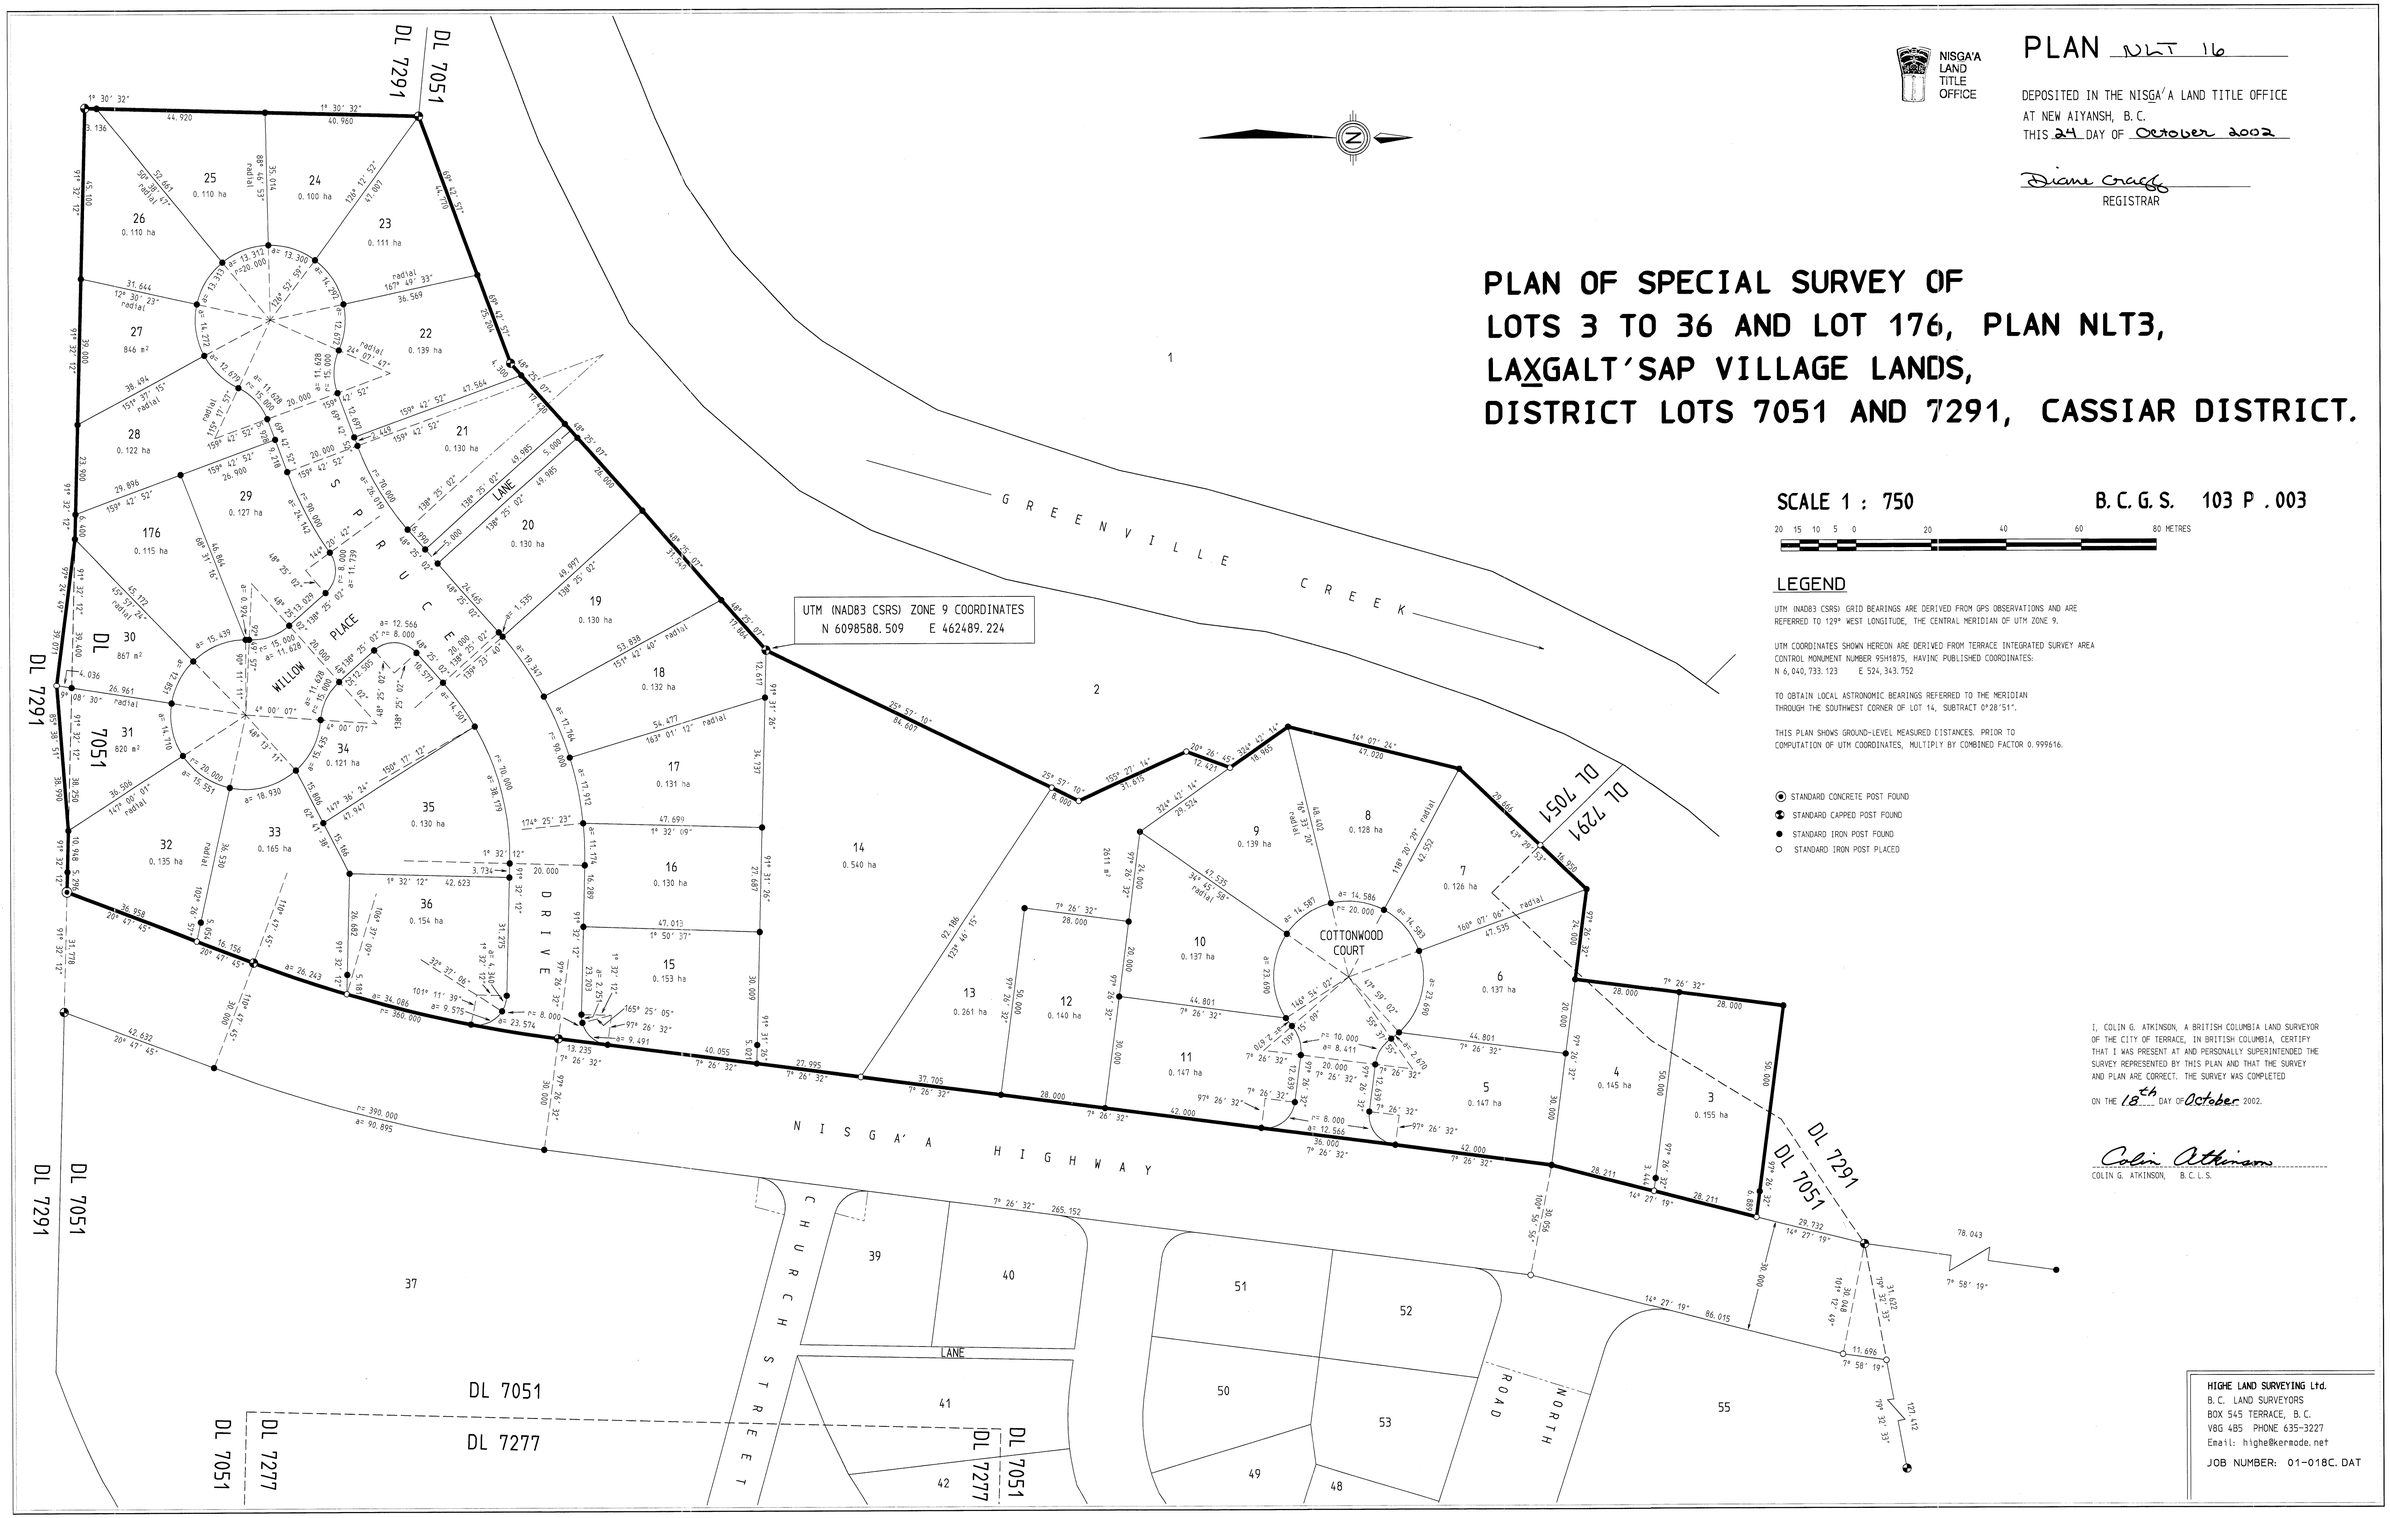

SCALE 1 : 750 B.C.G.S. 103 P.003

20 15 10 5 0 20 40 60 80 METRES

LEGEND

UTM (NAD83 CSRS) GRID BEARINGS ARE DERIVED FROM GPS OBSERVATIONS AND ARE REFERRED TO 129° WEST LONGITUDE, THE CENTRAL MERIDIAN OF UTM ZONE 9.

UTM COORDINATES SHOWN HEREON ARE DERIVED FROM TERRACE INTEGRATED SURVEY AREA CONTROL MONUMENT NUMBER 93H1875, HAVING PUBLISHED COORDINATES:
N 6,040,733.123 E 524,343.752

TO OBTAIN LOCAL ASTRONOMIC BEARINGS REFERRED TO THE MERIDIAN THROUGH THE SOUTHWEST CORNER OF LOT 14, SUBTRACT 0°28'51".

THIS PLAN SHOWS GROUND-LEVEL MEASURED DISTANCES. PRIOR TO COMPUTATION OF UTM COORDINATES, MULTIPLY BY COMBINED FACTOR 0.999616.

- STANDARD CONCRETE POST FOUND
- STANDARD CAPPED POST FOUND
- STANDARD IRON POST FOUND
- STANDARD IRON POST PLACED

I, COLIN G. ATKINSON, A BRITISH COLUMBIA LAND SURVEYOR OF THE CITY OF TERRACE, IN BRITISH COLUMBIA, CERTIFY THAT I WAS PRESENT AT AND PERSONALLY SUPERINTENDED THE SURVEY REPRESENTED BY THIS PLAN AND THAT THE SURVEY AND PLAN ARE CORRECT. THE SURVEY WAS COMPLETED

ON THE 18th DAY OF October 2002.

Colin Atkinson
COLIN G. ATKINSON, B.C.L.S.

HIGHE LAND SURVEYING Ltd.
B.C. LAND SURVEYORS
BOX 545 TERRACE, B.C.
V8G 4B5 PHONE 635-3227
Email: highe@kermode.net

JOB NUMBER: 01-018C.DAT